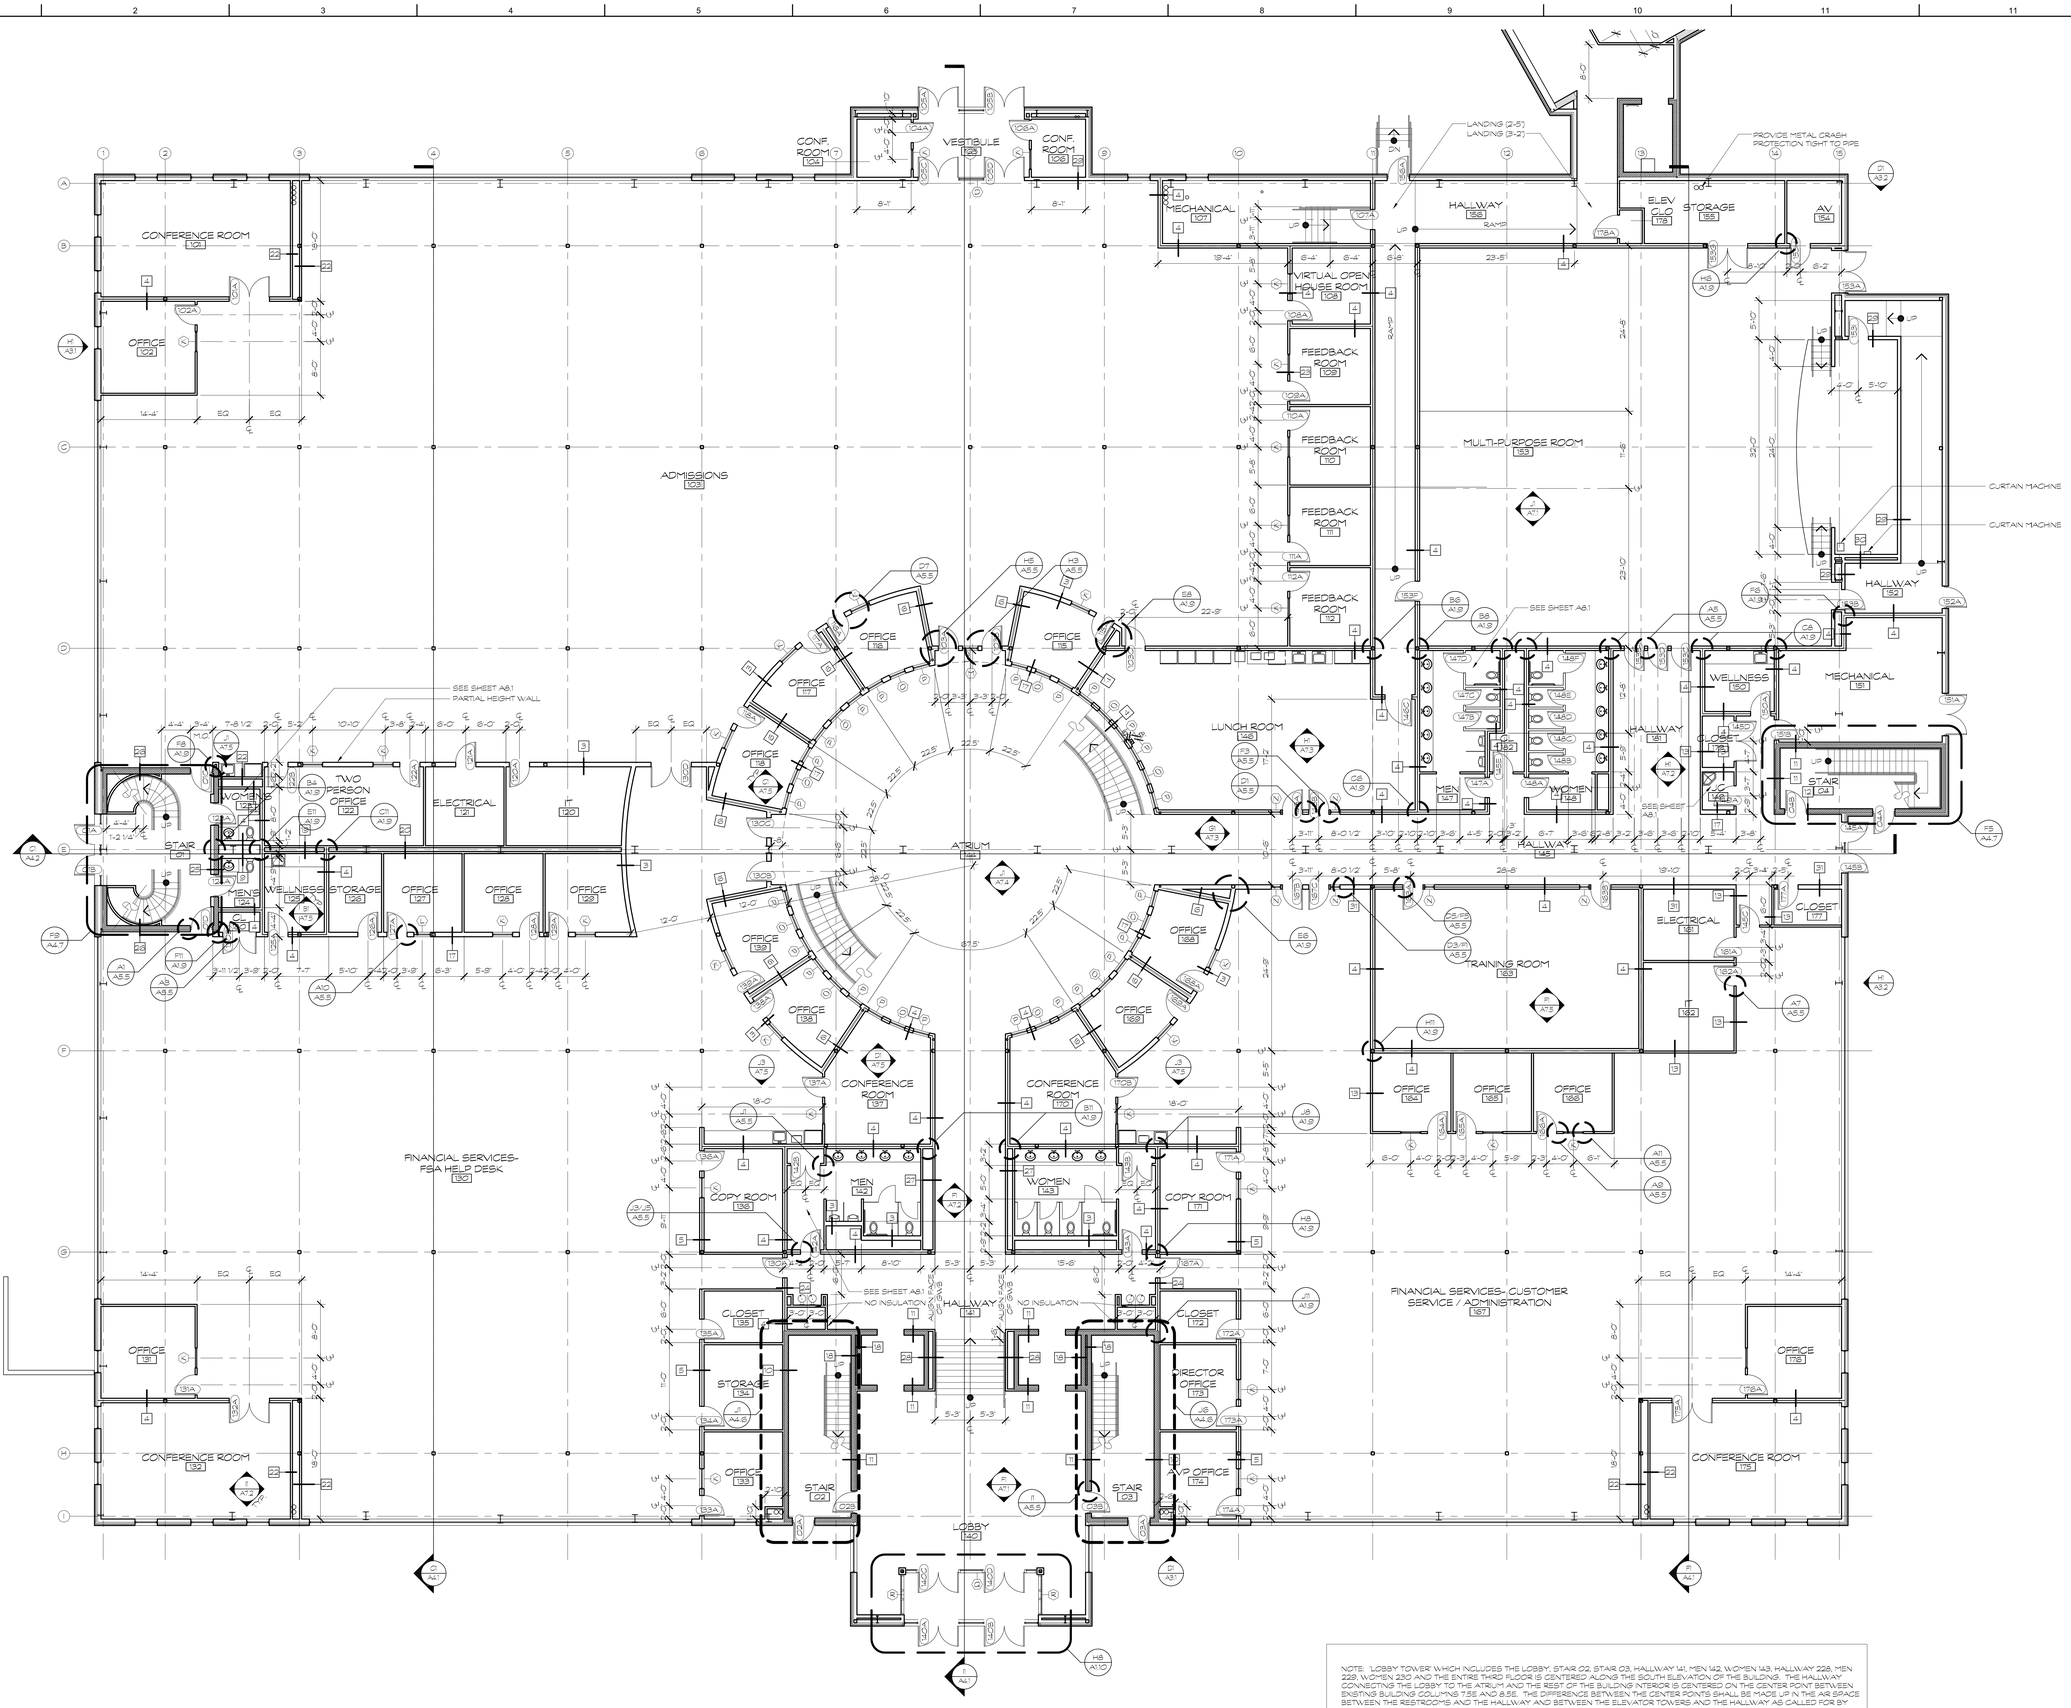

NOTE: "LOBBY TOWER" WHICH INCLUDES THE LOBBY, STAIR 02, STAIR 03, HALLWAY 141, MEN 142, WOMEN 143, HALLWAY 228, MEN 229, WOMEN 230 AND THE ENTIRE THIRD FLOOR IS CENTERED ALONG THE SOUTH ELEVATION OF THE BUILDING. THE HALLWAY CONNECTING THE LOBBY TO THE ATRIUM AND THE REST OF THE BUILDING INTERIOR IS CENTERED ON THE CENTER PONT BETWEEN EXISTING BUILDING COLUMNS 7.5E AND 8.5E. THE DIFFERENCE BETWEEN THE CENTER PONTS SHALL BE MADE UP IN THE AIR SPACE BETWEEN THE RESTROOMS AND THE HALLWAY AND BETWEEN THE ELEVATOR TOWERS AND THE HALLWAY AS CALLED FOR BY WALL TYPES 27 & 28.

msb ARCHITECTS

313 Main Street
Moyersville, MD 21773
Phone: 301.293.2175
Fax: 301.293.4349

I CERTIFY THAT THESE DOCUMENTS WERE PREPARED OR APPROVED BY ME, AND THAT I AM A DULY LICENSED ARCHITECT UNDER THE LAWS OF THE STATE OF WEST VIRGINIA.

STATE OF WEST VIRGINIA
M. SCOTT BOWEN
4173
REGISTERED ARCHITECT

LICENSE NUMBER: 4173 EXPIRATION DATE: 6/30/2012

Civil Engineer
DEWBERRY
1503 Edwards Ferry Road, Suite 200
Leesburg, VA 20176
Ph: 703.771.8004 Fax: 703.771.4091

Mechanical, Electrical, & Plumbing Engineer
CONSOLIDATED ENGINEERING, LLC
4901 Telsa Drive, Suite J
Bowie, MD 20715
Ph: 301.218.2030 Fax: 301.218.1875

Structural Engineer
CATES ENGINEERING
7500 Iron Bar Lane, Suite 209
Gainesville, VA 20155
Ph: 571.261.9260 Fax: 571.261.9286

Acoustical Engineer
METROPOLITAN ACOUSTICS, LLC
40 W. Evergreen Avenue, Suite 108
Philadelphia, PA 19118
Ph: 215.248.4352 Fax: 215.248.4353

The American Public University System
FINANCIAL CENTER
393 North Lawrence Street
Charles Town, WV 25414

PHASE:

PERMIT

SUBMITTALS / REVISIONS

ISSUE DATE	DRW'N BY	DESCRIPTION
6.3.2011	MS	SHELL PERMIT
8.16.2011	MS	PERMIT

DRAWING NAME:

FIRST FLOOR PLAN - INTERIOR FIT OUT

JOB #: 1007 FILE: 1007 A1.02

© 2011 MSB ARCHITECTS

CHECKED BY: MSB
DRAWN BY: MS
DATE: 8.16.2011
SCALE: 1/8" = 1'-0"

SHEET: A1.2